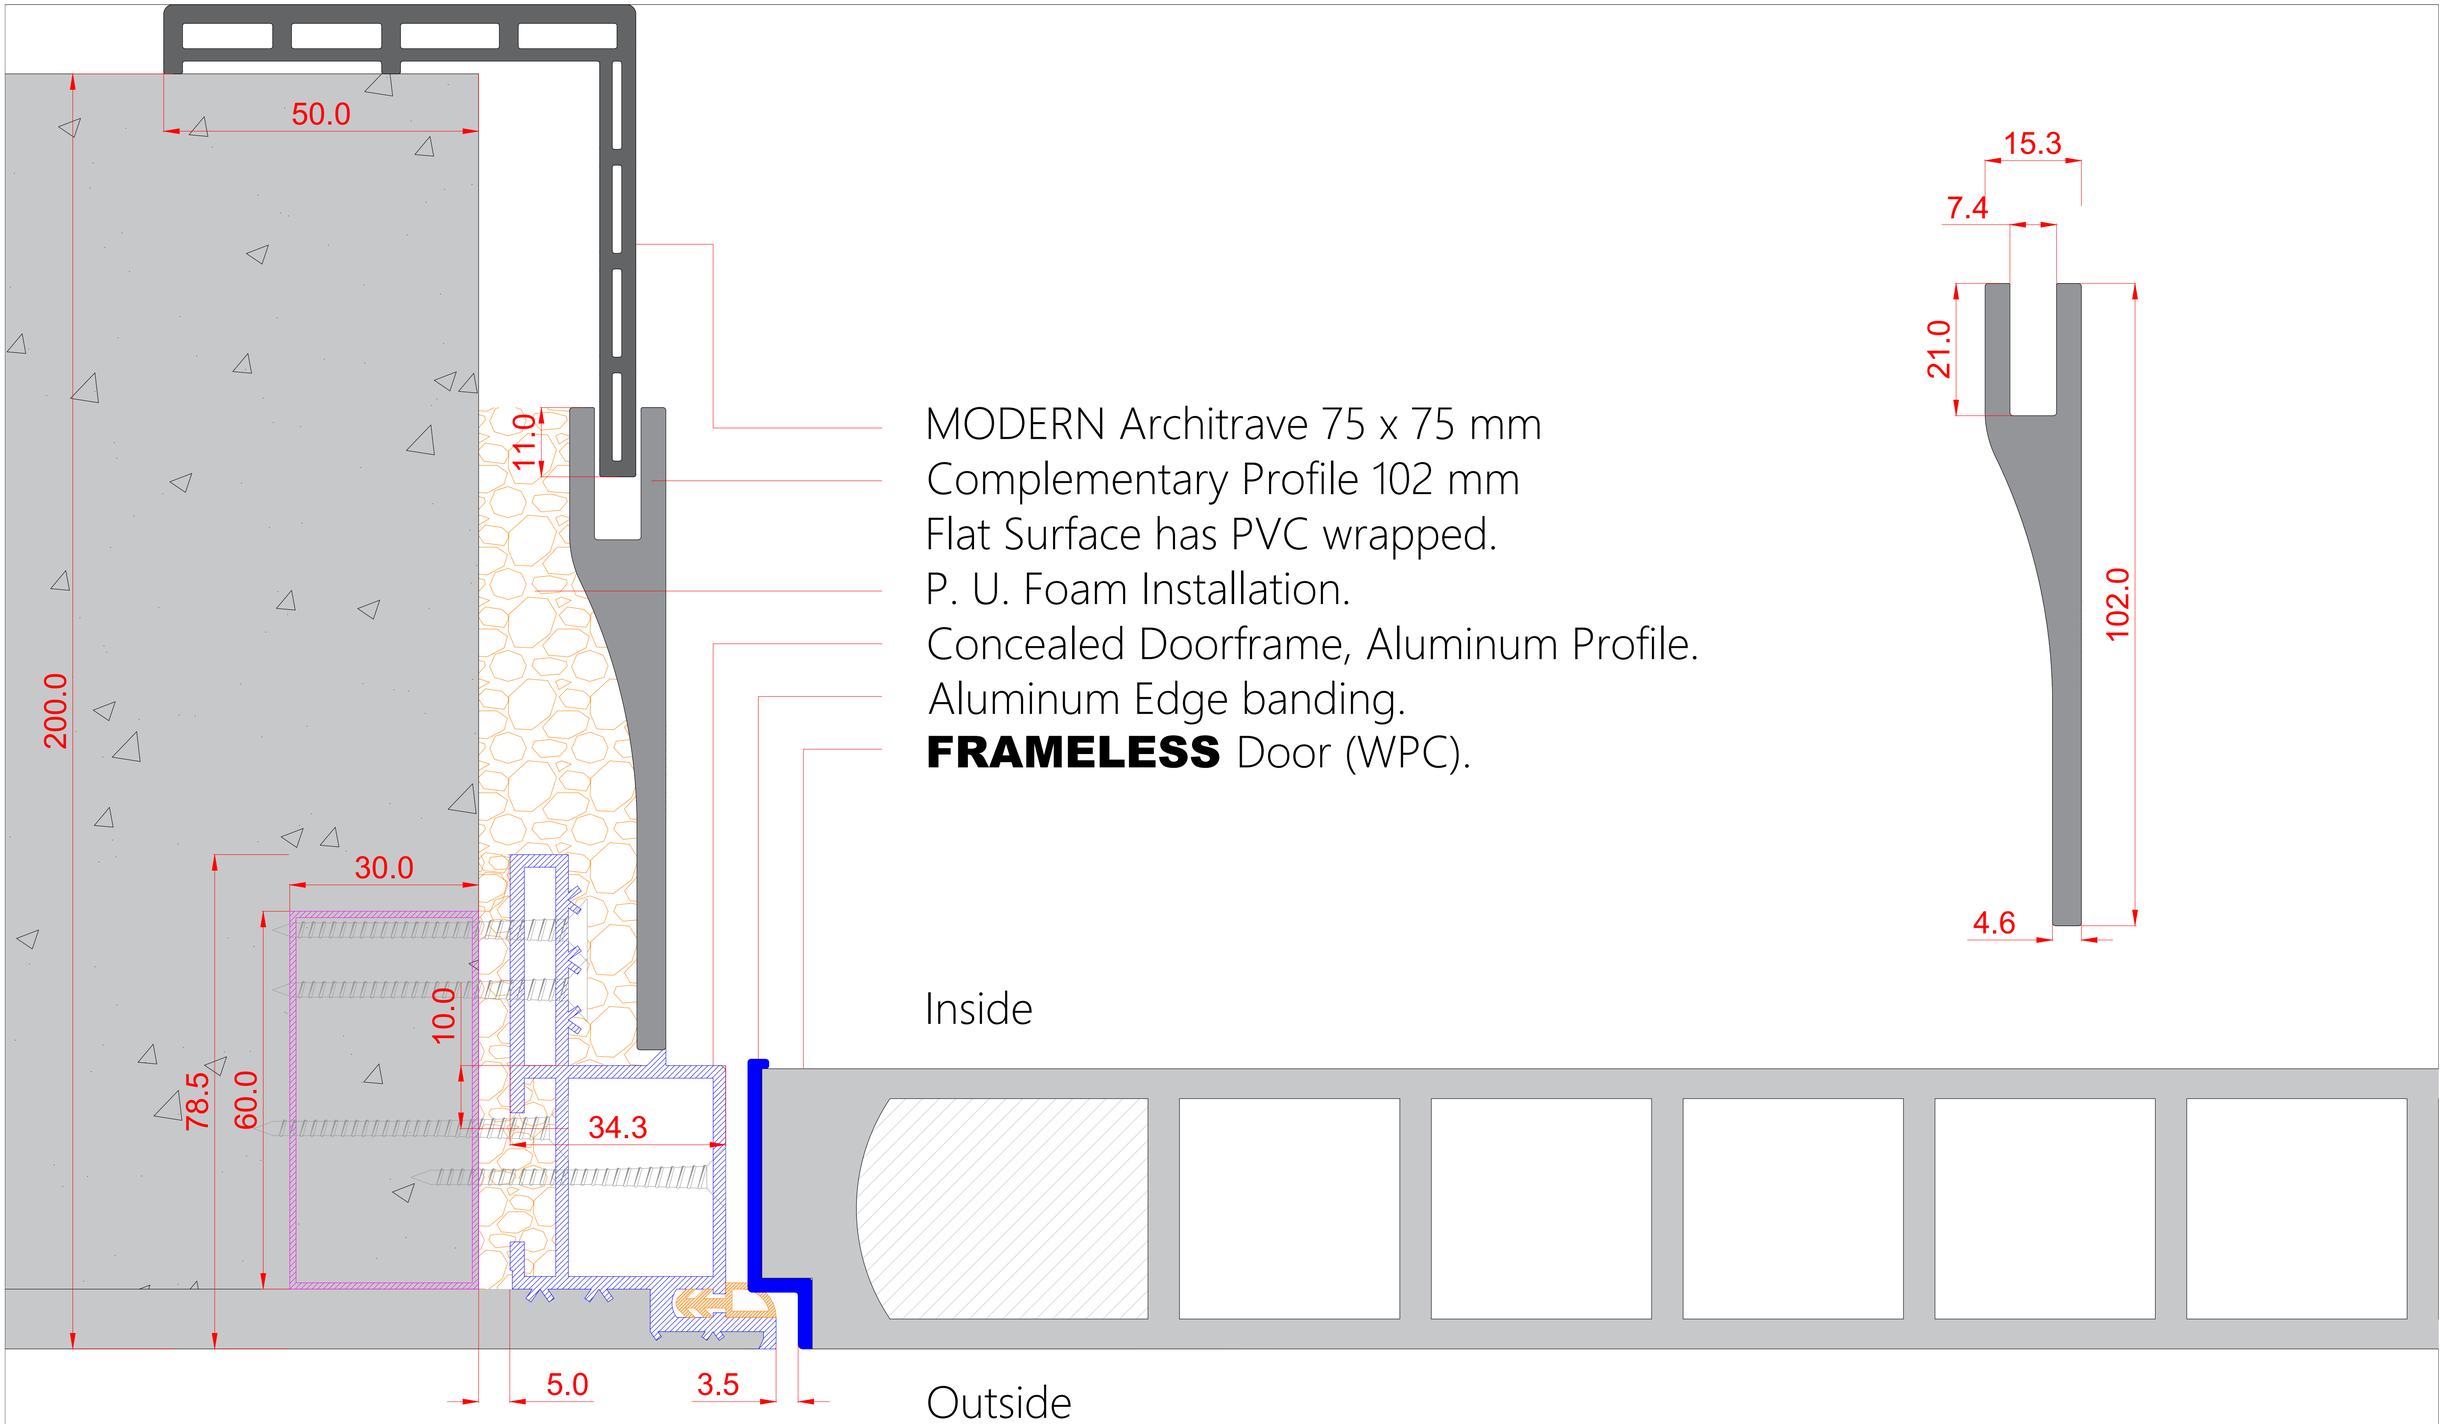

C.DOOR
Composite Door

Drawing Name: **FRAMELESS** Inside Covering with WPC Decorative Profiles: MODERN Architrave & Complementary Profile.	Architrave Type: MODERN 75 x 75 mm
Audit/Date/Map #: 1st Audit / 1-11-11 / #11111	Complementary Profile: WPC
Scale: DWG File: 1/1, Print: Fit to Page	